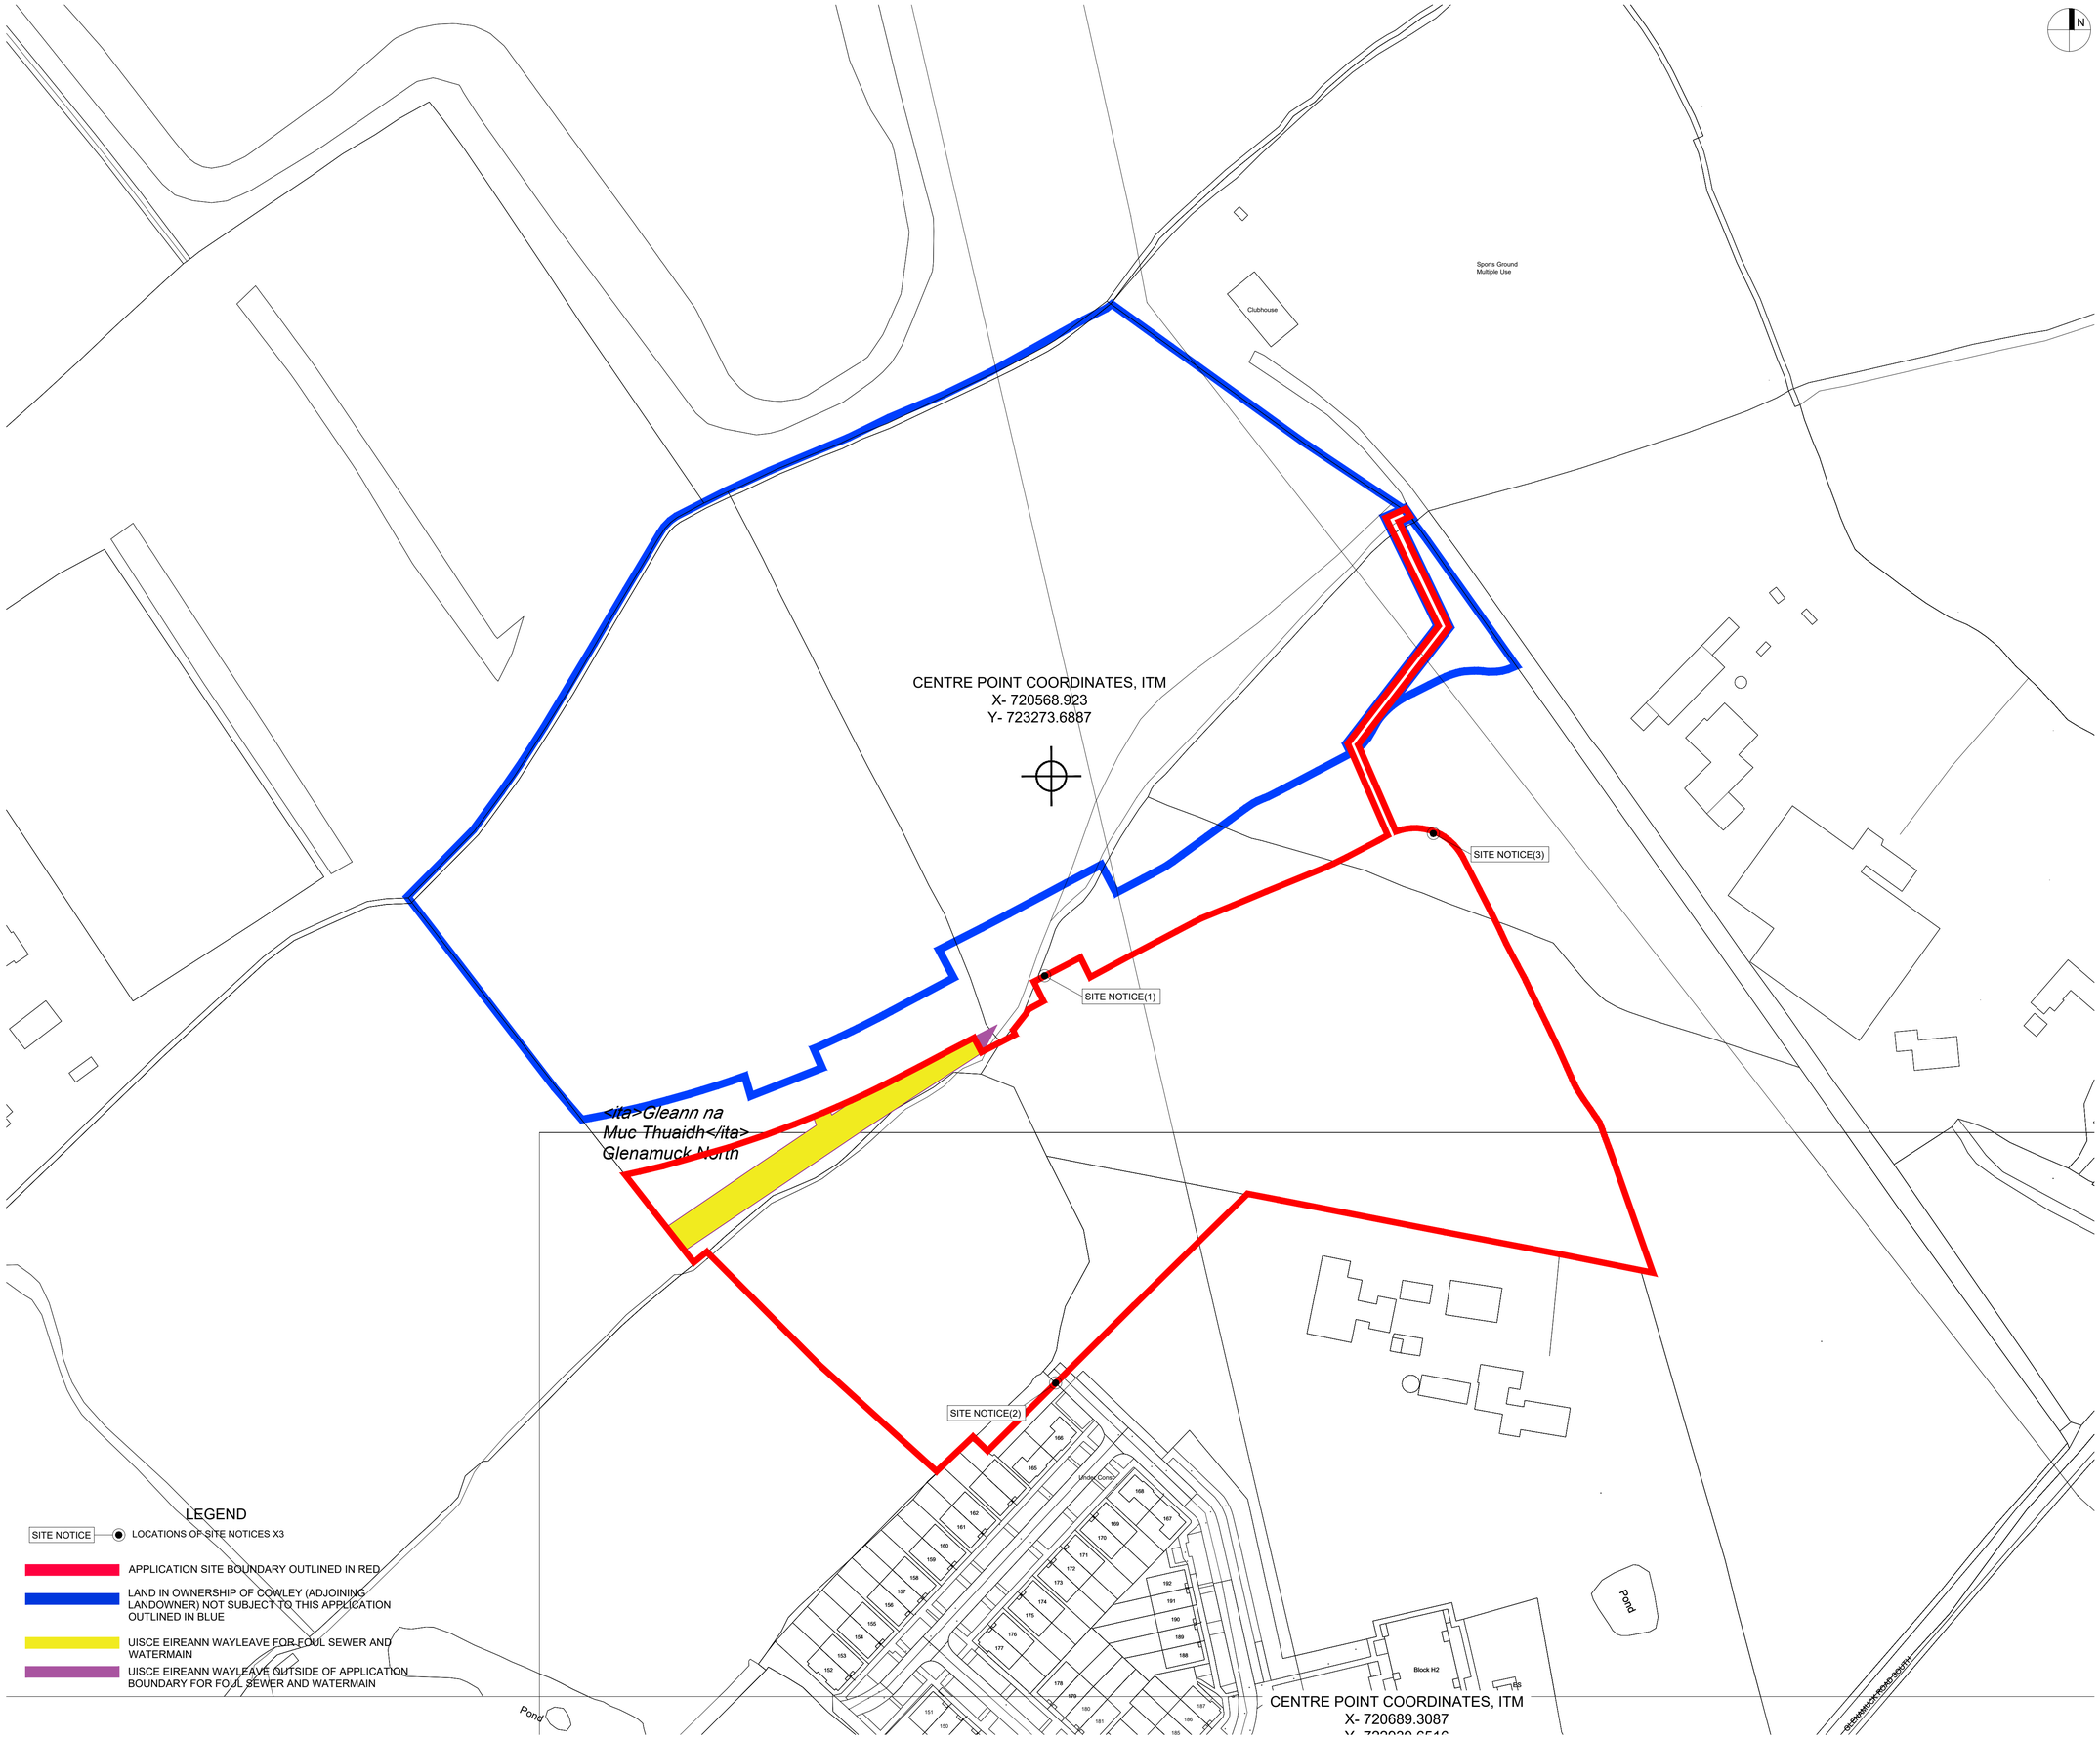

N

GENERAL NOTES

DO NOT SCALE FROM DRAWINGS. WORK TO FIGURED DIMENSIONS ONLY. ARCHITECT TO BE NOTIFIED OF ANY DISCREPANCIES.

THIS DRAWING TO BE READ IN CONJUNCTION WITH ALL ARCHITECT'S DRAWINGS, SPECIFICATIONS CONSULTANT'S DESIGN TEAM DRAWINGS AND SPECIFICATIONS.

REPRODUCED UNDER LICENCE NO. CYAL50447856

Description:
==========
Digital Landscape Model (DLM)

Publisher / Source:
==========
Ordnance Survey Ireland (OSi)

Data Source / Reference:
==========
PRIME2

File Format:
==========
Autodesk AutoCAD (DWG_R2013)

File Name:
==========
v_50408934_1.dwg

Clip Extent / Area of Interest (AOI):
==========
LLX,LLY= 720153.923,722966.1887
LRX,LRY= 720983.923,722966.1887
ULX,ULY= 720153.923,723581.1887
URX,URY= 720983.923,723581.1887

Projection / Spatial Reference:
==========
Projection= IRENET95_Irish_Transverse_Mercator

Centre Point Coordinates:
==========
X,Y= 720568.923,723273.6887

Reference Index:
==========
Map Series | Map Sheets
1:2,500 | 3456-C
1:2,500 | 3517-A

Data Extraction Date:
==========
Date= 05-Jul-2024

Source Data Release:
==========
DCMLS Release V1.176.118

Product Version:
==========
Version= 1.4

License / Copyright:
==========
Ordnance Survey Ireland 'Terms of Use' apply.
Please visit 'www.osi.ie/about/terms-conditions'.

© Ordnance Survey Ireland, 2024

Compiled and published by Ordnance Survey Ireland, Phoenix Park, Dublin 8, Ireland.

Unauthorised reproduction infringes Ordnance Survey Ireland and Government of Ireland copyright.

All rights reserved. No part of this publication may be copied, reproduced or transmitted in any form or by any means without the prior written permission of the copyright owners.

The representation on this map of a road, track or footpath is not evidence of the existence of a right of way.

Ordnance Survey maps never show legal property boundaries, nor do they show ownership of physical features.

© Suirbhéireacht Ordanáis Éireann, 2024

Arna thiomsú agus arna fhoilsiú ag Suirbhéireacht Ordanáis Éireann, Páirc an Fhionnuisce, Baile Átha Cliath 8, Éire.

Sáraíonn atáirgeadh neamhúdaraithe cóipcheart Shuirbhéireacht Ordanáis Éireann agus Raitas na hEireann.

Gach cead ar cosnamh. Ní ceadmhach aon chuid den fhoilseachán seo a chóipeáil, a stáirgeadh nó a tharchur in aon fhoirm na ar aon bhealach gan cead i scríbhinn roimh té ó úinéirí an chóipchirt.

Ní hionann bóthar, bealach nó cosán a bheith ar an léarscáil seo agus fianaise ar chead sli.

Ní thaispeánann léarscail de chuid Ordanáis Shuirbhéireacht na hÉireann teorann phoiní dleathúil de mhaon riamh, ná úinéireacht de ghnéithe fhisicúla.

DDescription:
==========
Digital Landscape Model (DLM)

Publisher / Source:
==========
Tailte Éireann

Data Source / Reference:
==========
PRIME2

File Format:
==========
Autodesk AutoCAD (DWG_R2013)

File Name:
==========
v_50451096_1.dwg

Clip Extent / Area of Interest (AOI):
==========
LLX,LLY= 720397.8087,722724.6516
LRX,LRY= 720980.8087,722724.6516
ULX,ULY= 720397.8087,723154.6516
URX,URY= 720980.8087,723154.6516

Projection / Spatial Reference:
==========
Projection= IRENET95_Irish_Transverse_Mercator

Centre Point Coordinates:
==========
X,Y= 720689.3087,722509.6516

Reference Index:
==========
Map Series | Map Sheets
1:2,500 | 3456-C
1:2,500 | 3517-A

Data Extraction Date:
==========
Date= 25-Feb-2025

Source Data Release:
==========
DCMLS Release V1.184.119

Product Version:
==========
Version= 1.4

License / Copyright:
==========
Compiled and published by:
Tailte Éireann,
Phoenix Park,
Dublin 8, Ireland.
D08F6E4

www.tailte.ie

Any unauthorised reproduction infringes Tailte Éireann copyright.

No part of this publication may be copied, reproduced or transmitted in any form or by any means without the prior written permission of the copyright owner.

The representation on this map of a road, track or footpath is not evidence of the existence of a right of way.

This topographic map does not show legal property boundaries, nor does it show ownership of physical features.

© Tailte Éireann, 2025
All rights reserved.
Gach cead ar cosnamh.

Ní ceadmhach aon chuid den fhoilseachán seo a chóipeáil, a stáirgeadh nó a tharchur in aon fhoirm ná ar aon bhealach gan cead i scríbhinn roimh té ó úinéirí an chóipchirt

Ní hionann bóthar, bealach nó cosán a bheith ar an léarscáil seo agus fianaise ar chead sli.

Ní thaispeánann an léarscáil topagrafach seo teorainneacha réadmhaoine dlíthiúla, agus ní léiríonn sé úinéireacht ar ghnéithe fisiceacha.

REV.	DATE	DESCRIPTION	ISSUED BY

REVISIONS

LRD STAGE 3

CLIENT:
DURKAN_GLENAMUCK_DEVELOPMENTS_LTD

PROJECT TITLE
GLENAMUCK_NORTH-SOUTHERN SITE

DRAWING TITLE:
SITE LOCATION MAP

DRN BY:	CHK BY:	SCALE:	DATE:	REVISION:	JOB NO:
PC	--	1:1000@A1	NOV'2025	0	24002

DRAWING NUMBER: COWLDS-MCORM-AR-XX-DR-P4-XX-1005
STATUS CODE: P4

MCORM
ARCHITECTURE AND URBAN DESIGN
No.1 Grantham Street, Dublin 8
D08 A49Y Tel: +353 (01) 478 8700
Block 6, Central Business Park
Tullamore, County Offaly, R35 F6F8
Tel: +353 (057) 932 3867
E: arch@mcorm.com W: mcorm.com

Figured dimensions only to be used. This drawing is copyright of MCORM Ltd. All information is shared as per approved use in accordance with I.S NA 2021 to I.S. EN ISO 19650-2: 2018. If 'Status Code' above is empty, this information has been shared as Status Code S0 - Work in Progress (WIP) / Draft.