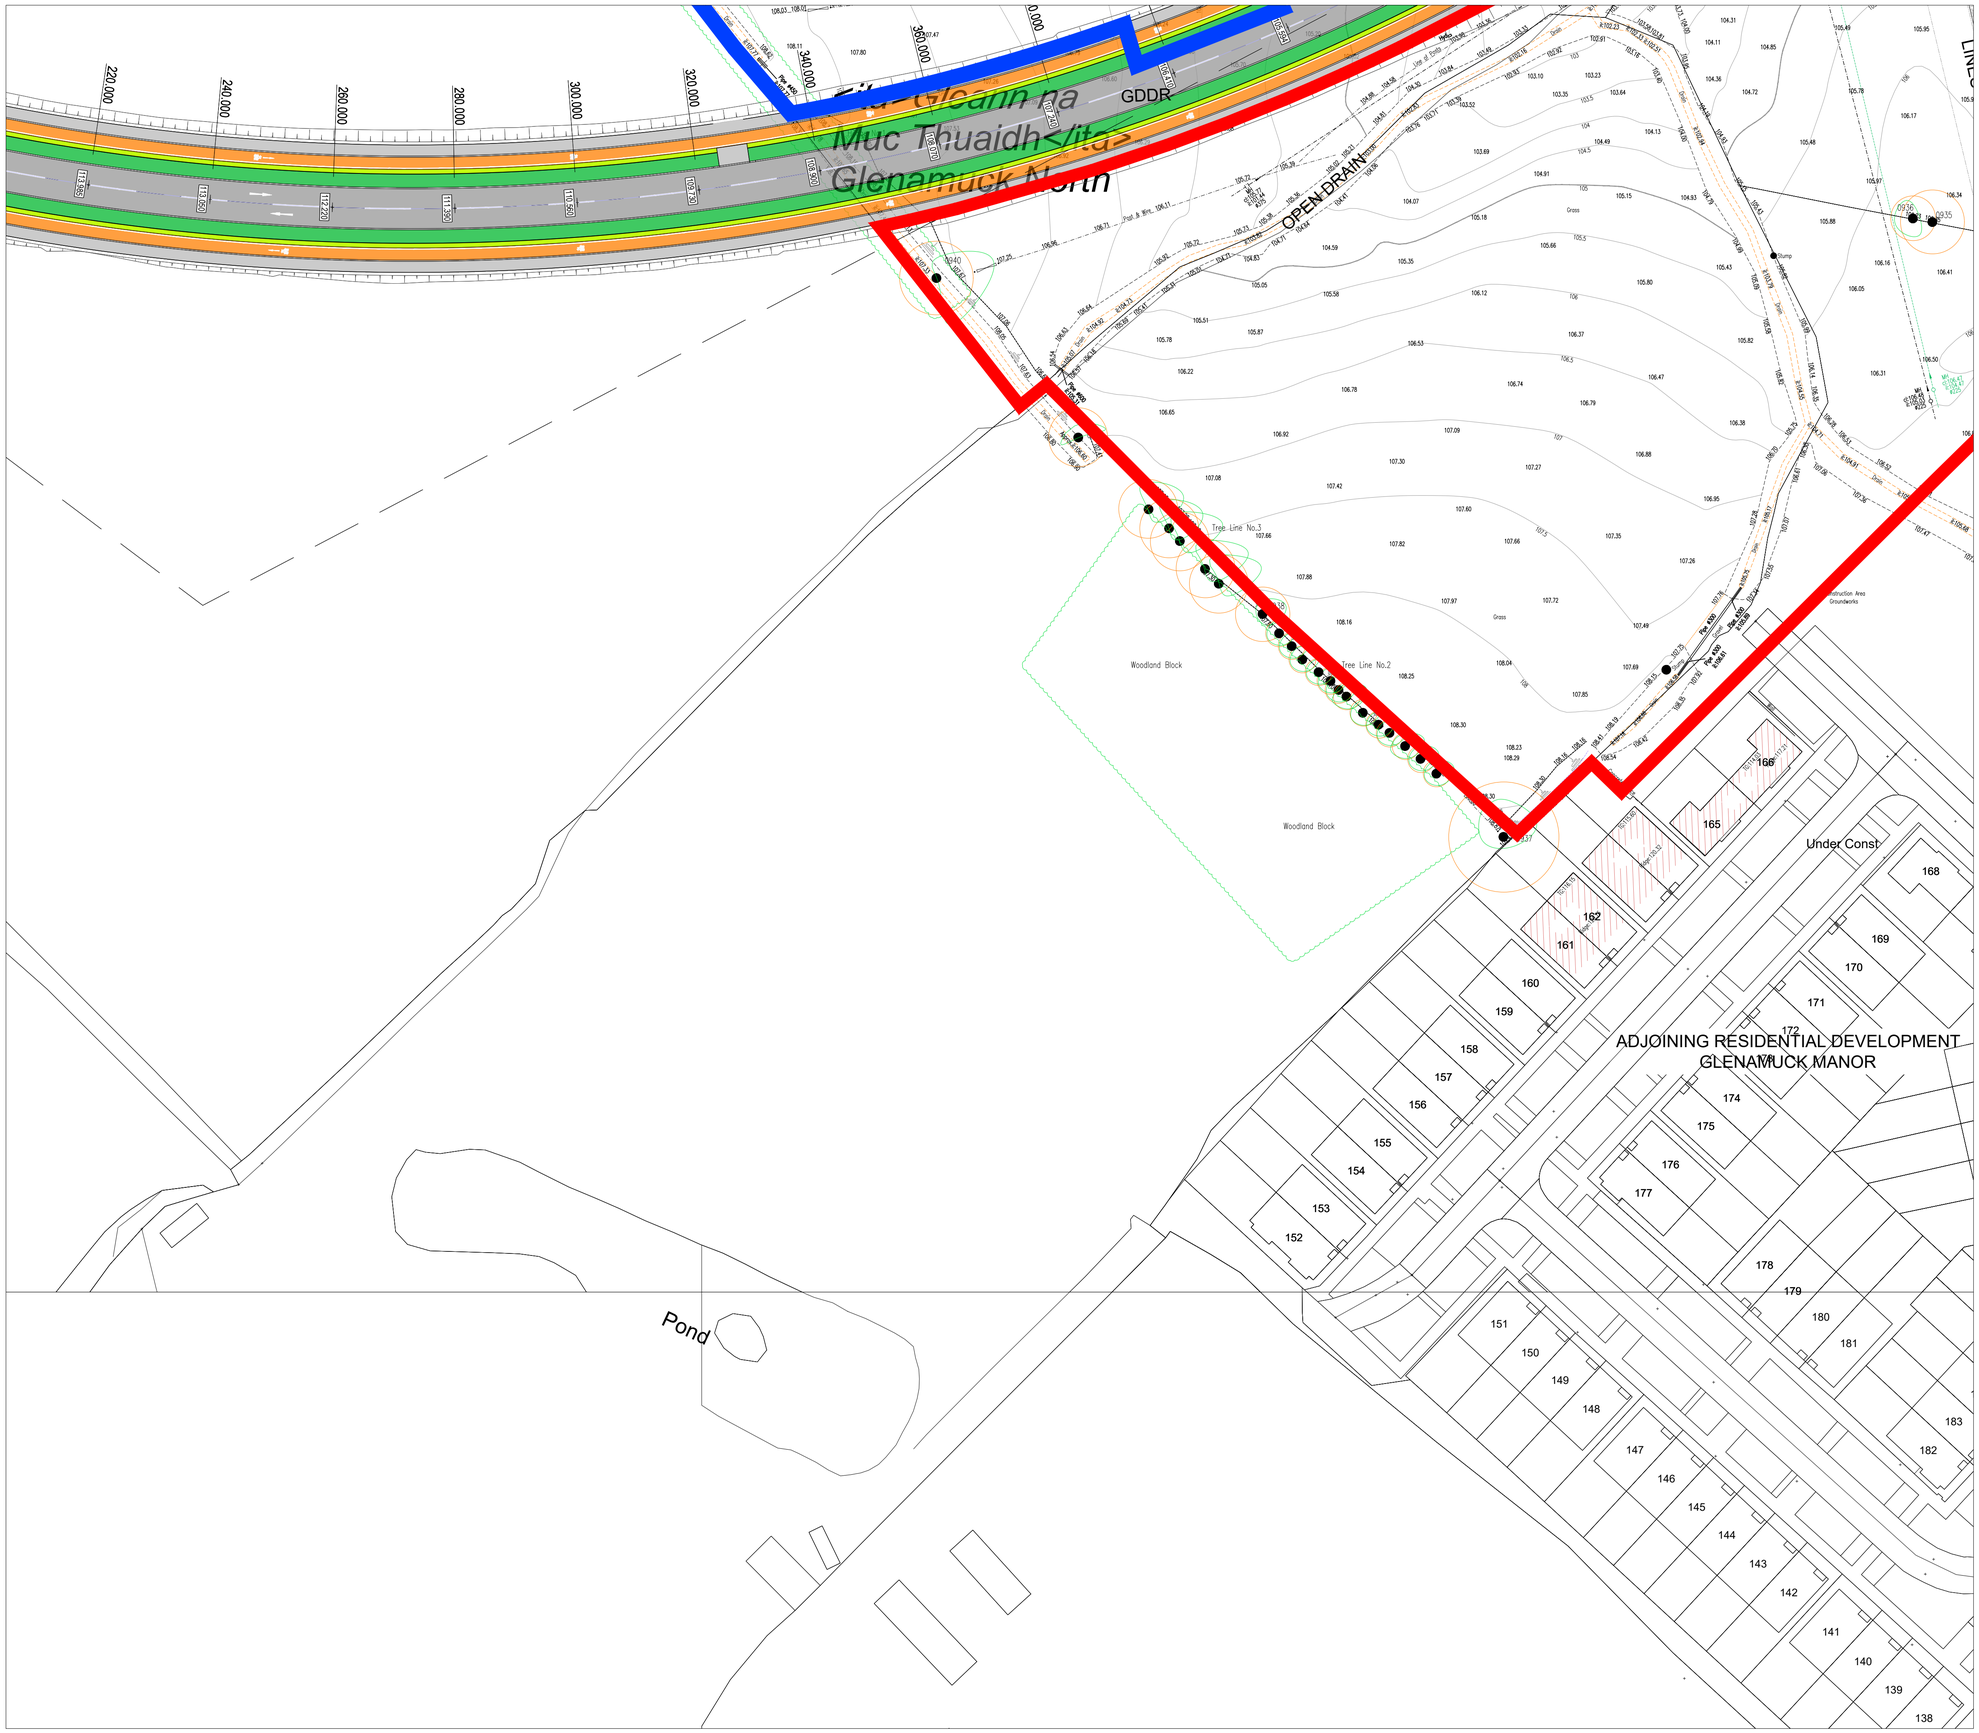

GENERAL NOTES

DO NOT SCALE FROM DRAWINGS. WORK TO FIGURED DIMENSIONS ONLY. ARCHITECT TO BE NOTIFIED OF ANY DISCREPANCIES.

THIS DRAWING TO BE READ IN CONJUNCTION WITH ALL ARCHITECT'S DRAWINGS, SPECIFICATIONS CONSULTANT'S DESIGN TEAM DRAWINGS AND SPECIFICATIONS.

GENERAL NOTES

APPLICATION SITE BOUNDARY OUTLINED IN RED

Land in ownership of Cowley Family (adjoining landowner) not subject to this application outlined in blue

N

REV	DATE	DESCRIPTION	ISSUED BY

REVISIONS

LRD STAGE 3

CLIENT:
DURKAN_GLENAMUCK_DEVELOPMENTS_LTD

PROJECT TITLE
GLENAMUCK_NORTH-SOUTHERN SITE

DRAWING TITLE:
EXISTING SITE PLAN (03)

DRN BY:	CHK BY:	SCALE:	DATE:	REVISION:	JOB NO:
PC	--	1:500@A1	NOV'2025	0	24002

DRAWING NUMBER: COWLDS-MCORM-AR-XX-DR-P4-XX-1003

STATUS CODE: P4

MCORM
ARCHITECTURE AND URBAN DESIGN
No.1 Grantham Street, Dublin 8
D08 A49Y Tel: +353 (01) 478 8700
Block 6, Central Business Park
Tullamore, County Offaly, R35 F6F8
Tel: +353 (057) 932 3867
E: arch@mcorm.com W: mcorm.com

Figured dimensions only to be used. This drawing is copyright of MCORM Ltd. All information is shared as per approved use in accordance with I.S NA:2021 to I.S. EN ISO 19650-2: 2018. If 'Status Code' above is empty, this information has been shared as Status Code S0 - Work in Progress (WIP) / Draft.